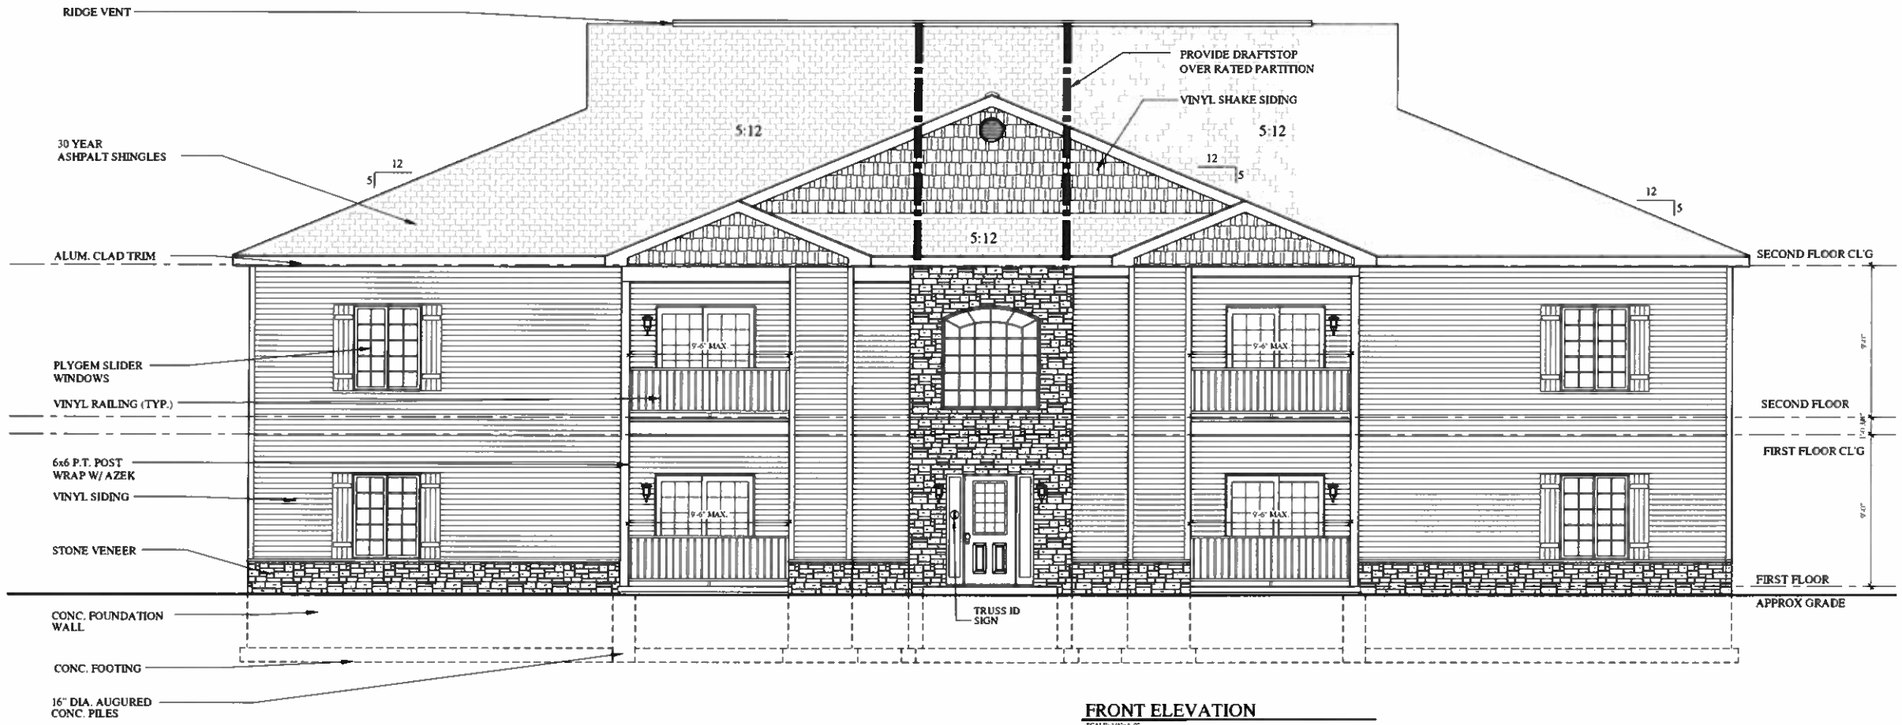

FRONT ELEVATION

SCALE: 1/4"=1'-0"

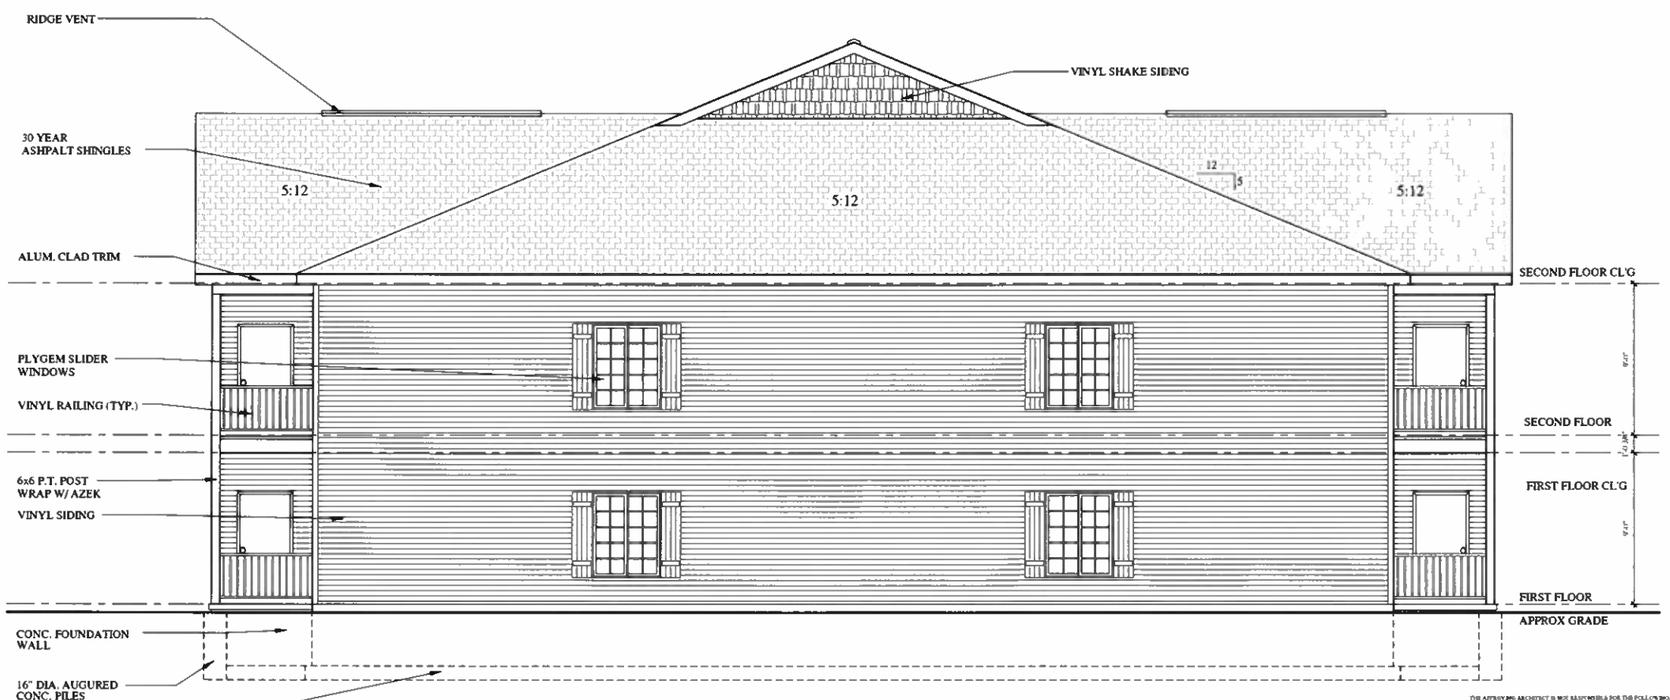

RIGHT SIDE ELEVATION

SCALE: 1/4"=1'-0"

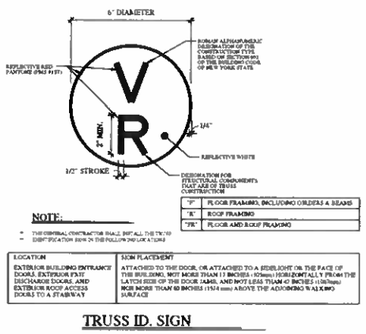

TRUSS ID. SIGN

THE APPROVING ARCHITECT IS NOT RESPONSIBLE FOR THE FOLLOWING:
-SITE INSPECTIONS
-QUALITY OF WORKMANSHIP
-ANY UNAUTHORIZED CHANGES FROM THE STAMPED DRAWINGS
-APPLICATION OF DRAWINGS ON THE JOB

THESE DRAWINGS HAVE BEEN PRELIMINARILY REVIEWED AND ADOPTED BY THE APPROVING ARCHITECT AND TO THE BEST OF HIS KNOWLEDGE THEY MEET OR EXCEED THE REQUIREMENTS OF THE 2015 INTERNATIONAL BUILDING CODE (IBC) & 2015 NY STATE SUPPLEMENT

SUB CONTRACTORS ARE REQUIRED TO CHECK ALL DIMENSIONS AND SPECIFICATIONS PRIOR TO START OF WORK AND REPORT ANY DISCREPANCIES

REVISIONS
3/19/2020 SCG

PH- (716)667-1436
FAX- (716)667-0163
dmarchtecs@gmail.com

DARYL MARTIN
ARCHITECT PC
4095 Lower Road Lockport Park, NY 14094

ELEVATIONS

8-UNIT APARTMENT BUILDING for: YOUNG DEVELOPMENT

FOX TRACE EAST
1220 SOUTHWESTERN BLVD.
WEST SENECA, NEW YORK

CREATED: 2/26/2020
PLOTTED: 3/19/2020
DRAWN BY: SCG
CHECKED: DKM

A-4
SHEET NUMBER

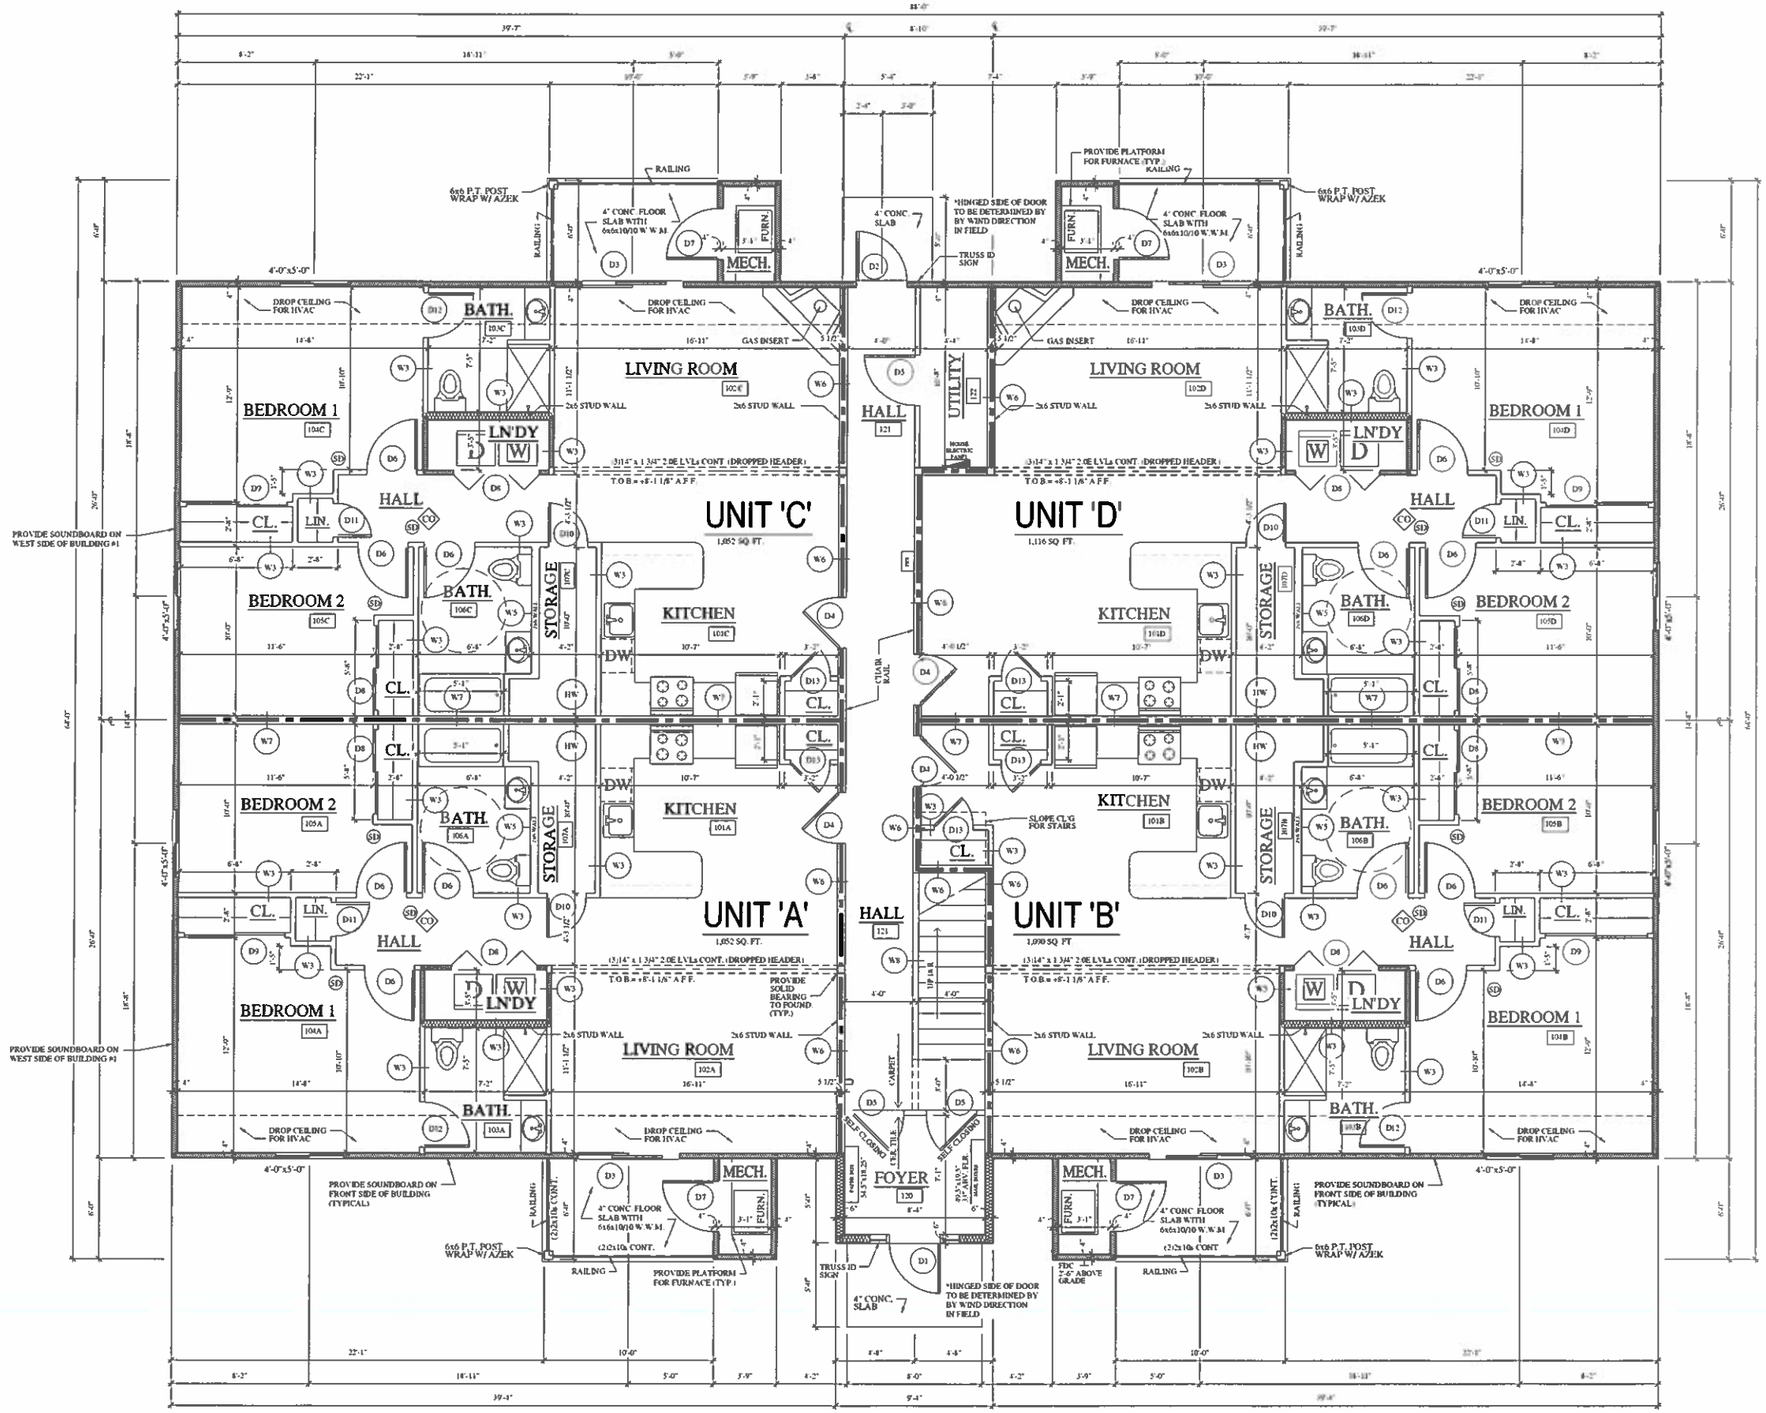

LEGEND

CO CARBON MONOXIDE DETECTOR

SD SMOKE DETECTOR

FIRST FLOOR PLAN

SCALE: 1/4"=1'-0" 4,632 SQ. FT.

THE APPROVING ARCHITECT IS NOT RESPONSIBLE FOR THE FOLLOWING
-SITE INSPECTIONS
-QUALITY OF MATERIALS USED
-ANY UNAUTHORIZED CHANGES FROM THE STAMPED DRAWINGS
-APPLICATION OF DRAWINGS ON THE JOB

THESE DRAWINGS HAVE BEEN PROFESSIONALLY REVIEWED AND ADOPTED BY THE APPROVING ARCHITECT AND TO THE BEST OF HIS KNOWLEDGE THEY MEET OR EXCEED THE REQUIREMENTS OF THE 2015 INTERNATIONAL BUILDING CODE (IBC) & 2015 NY STATE SUPPLEMENT

SUB CONTRACTORS ARE REQUIRED TO CHECK ALL DIMENSIONS AND SPECIFICATIONS PRIOR TO START OF WORK AND REPORT ANY DISCREPANCIES

REVISIONS

PH- (716)667-1436
FAX- (716)667-0163
dmarchitects@gmail.com

DARYL MARTIN ARCHITECT, P.C.
3035 Transit Road (Ten Broeck Plaza), Williamsville, NY 14221

FIRST FLOOR PLAN

8-UNIT APARTMENT BUILDING for: YOUNG DEVELOPMENT

FOX TRACE EAST
1220 SOUTHWESTERN BLVD.
WEST SENECA, NEW YORK

CREATED:	2/26/2020
PLOTTED:	3/18/2020
DRAWN BY:	SCG
CHECKED:	DKM

A-2

SHEET NUMBER

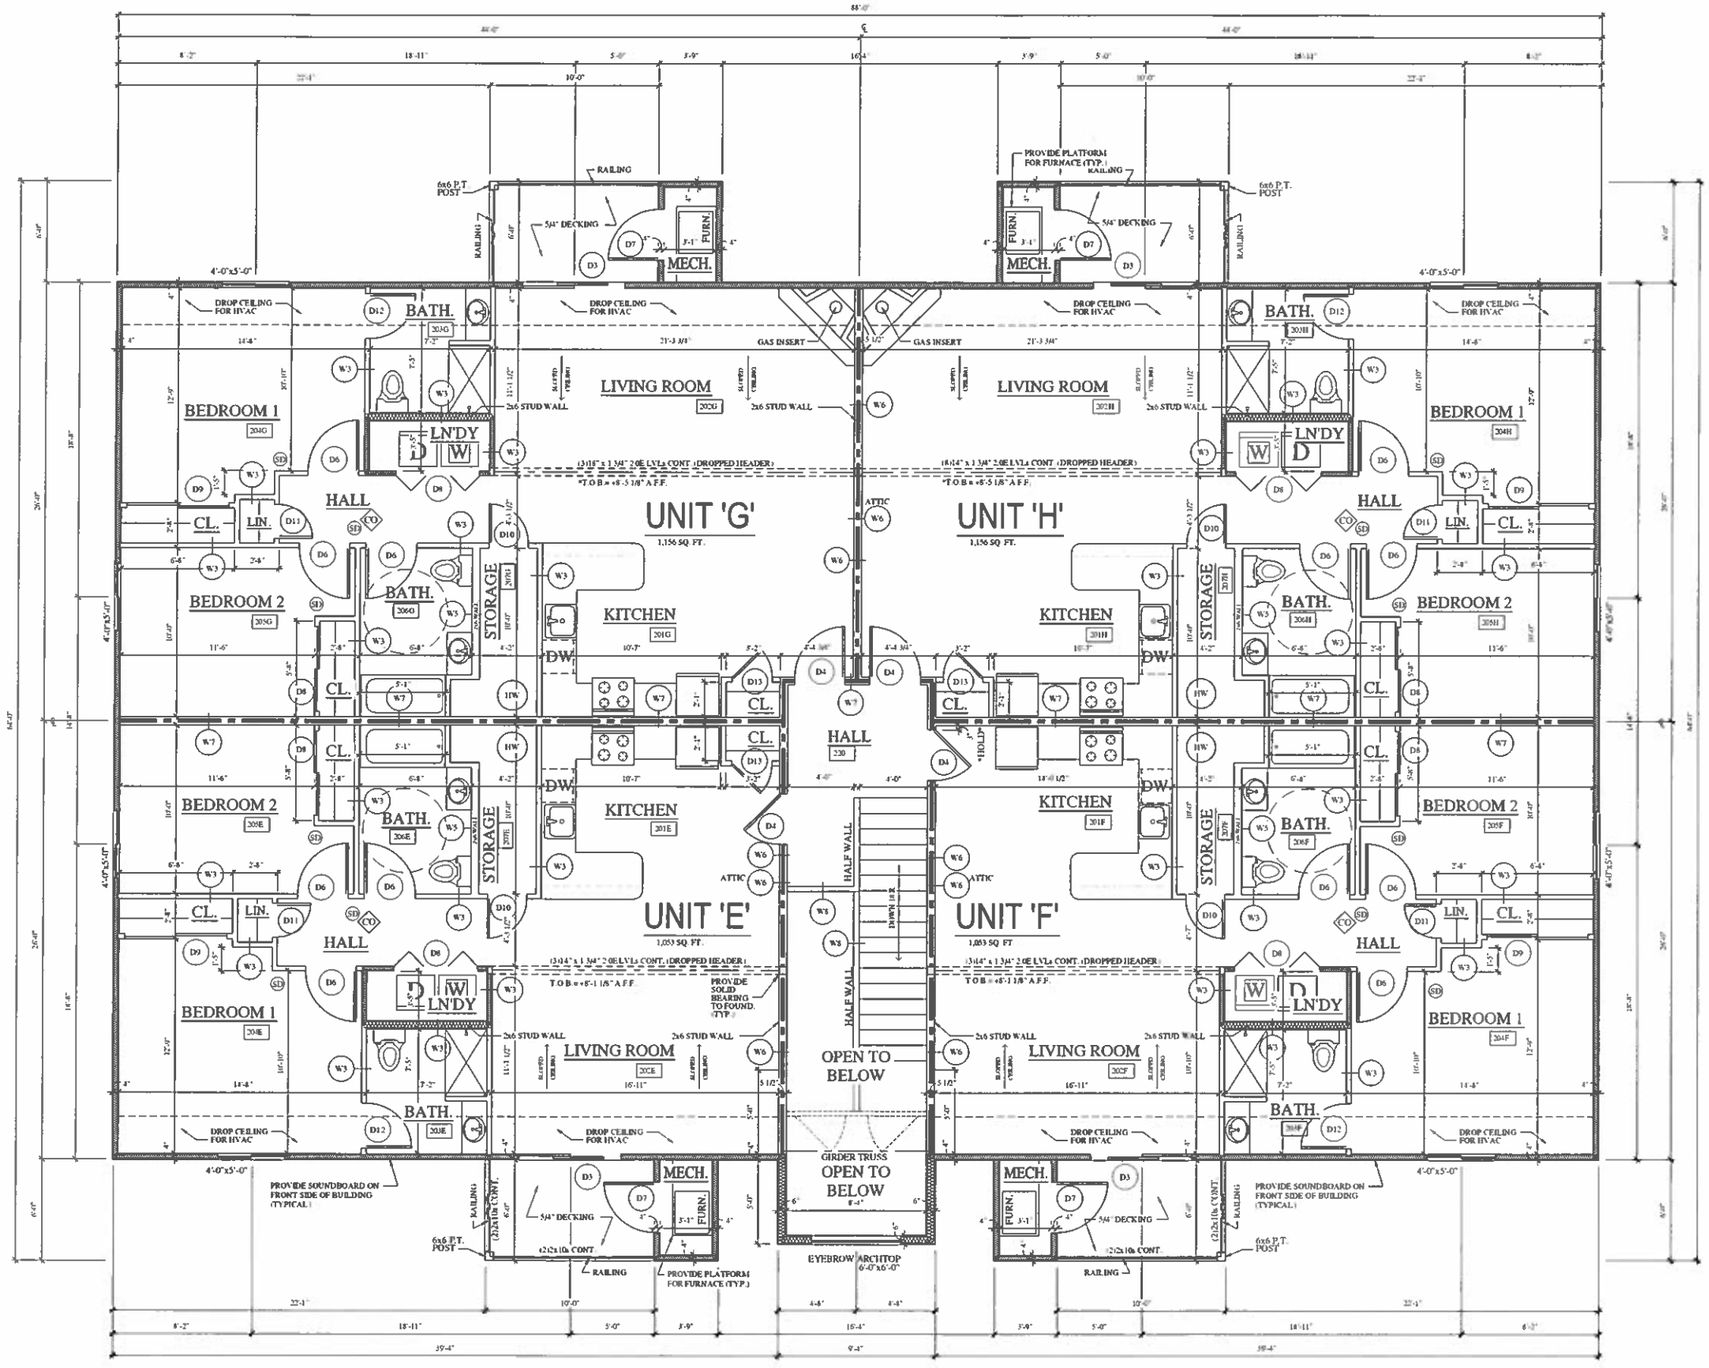

LEGEND

CO CARBON MONOXIDE DETECTOR

SD SMOKE DETECTOR

SECOND FLOOR PLAN

SCALE: 1/4"=1'-0" 4,420 SQ. FT.

THE APPROVING ARCHITECT IS NOT RESPONSIBLE FOR THE FOLLOWING
-SITE INSPECTIONS
-QUALITY OF WORKMANSHIP
-ANY UNAUTHORIZED CHANGES FROM THE STAMPED DRAWINGS
-APPLICATION OF DRAWINGS ON THE JOB

THESE DRAWINGS HAVE BEEN PROFESSIONALLY REVIEWED AND ADOPTED BY THE APPROVING ARCHITECT AND TO THE BEST OF HIS KNOWLEDGE THEY MEET OR EXCEED THE REQUIREMENTS OF THE 2015 INTERNATIONAL BUILDING CODE (IBC) & 2017 NY STATE SUPPLEMENT

SUB CONTRACTORS ARE REQUIRED TO CHECK ALL DIMENSIONS AND SPECIFICATIONS PRIOR TO START OF WORK AND REPORT ANY DISCREPANCIES

REVISIONS

PH- (716)667-1436
FAX- (716)667-0163
dmarchtecs@gmail.com

dm
DARYL MARTIN
ARCHITECT, P.C.
3625 Eggert Road, Orchard Park, NY 14127

SECOND FLOOR PLAN

8-UNIT APARTMENT BUILDING for: YOUNG DEVELOPMENT

FOX TRACE EAST
1220 SOUTHWESTERN BLVD.
WEST SENECA, NEW YORK

CREATED: 2/26/2020
PLOTTED: 3/18/2020
DRAWN BY: SCG
CHECKED: DKM

A-3
SHEET NUMBER

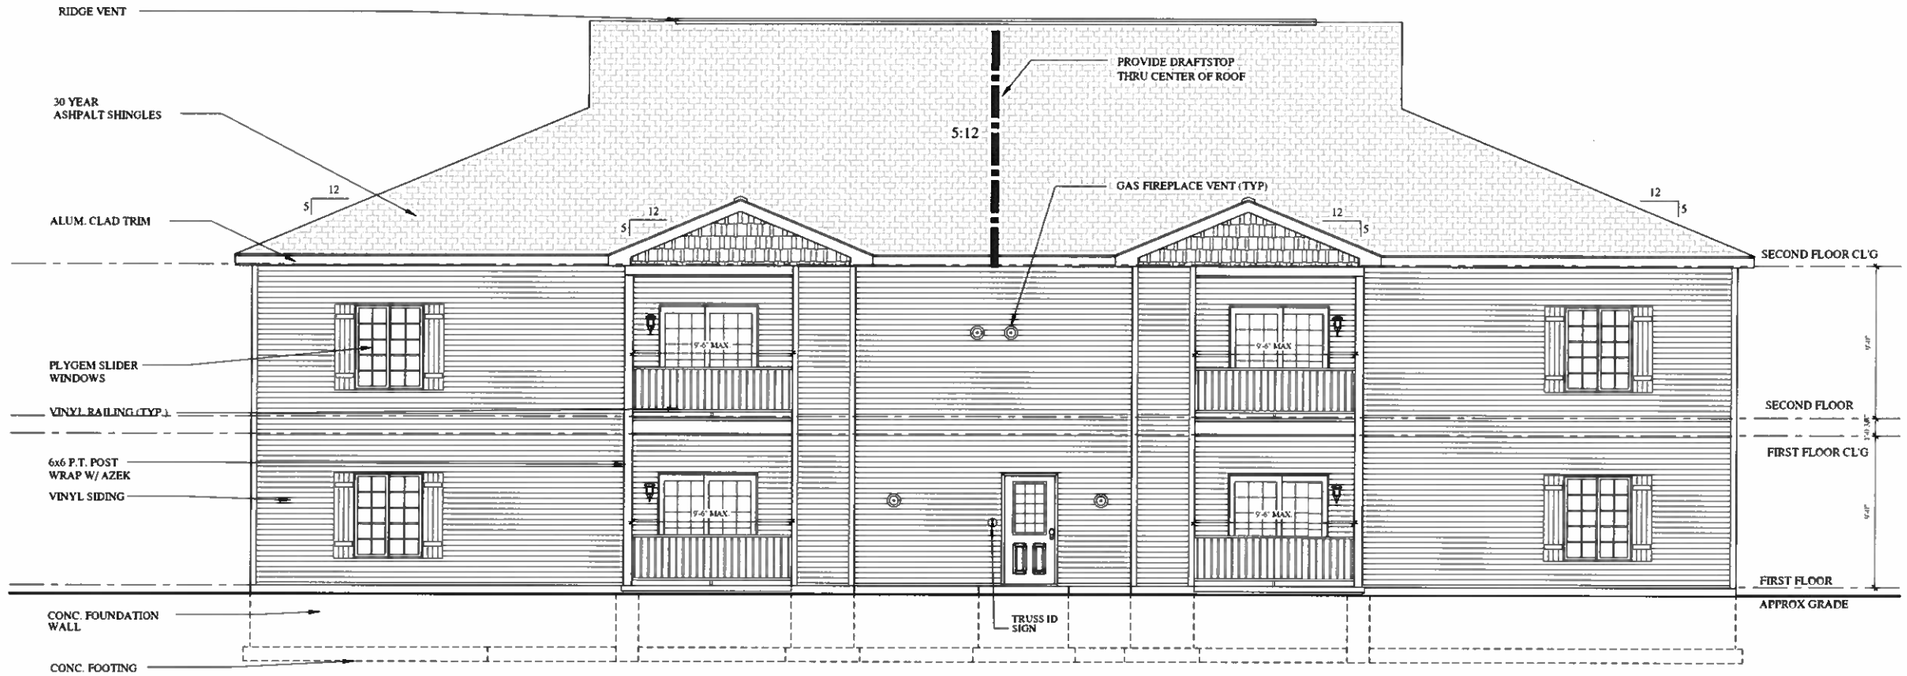

REAR ELEVATION

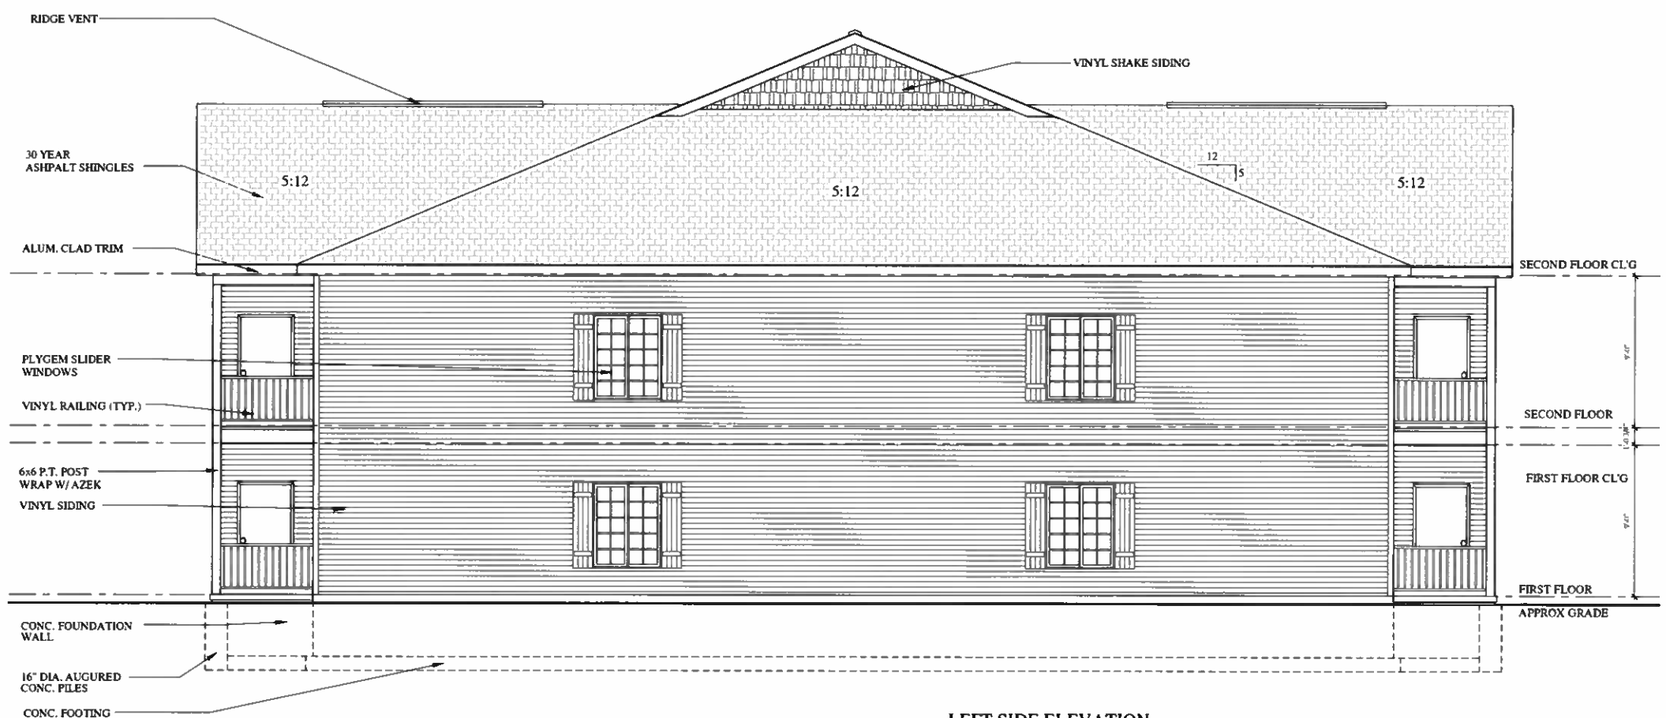

LEFT SIDE ELEVATION

REVISIONS
3/19/2020 SCG

PH- (716)667-1436
FAX- (716)667-0163
dmarchtoca@gmail.com

DARYL MARTIN
ARCHITECT PC
56251 Lyons Road Orchard Park, NY 14127

ELEVATIONS

8-UNIT APARTMENT BUILDING for: YOUNG DEVELOPMENT

FOX TRACE EAST
1220 SOUTHWESTERN BLVD.
WEST SENECA, NEW YORK

CREATED: 2/26/2020
PLOTTED: 3/19/2020
DRAWN BY: SCG
CHECKED: DKM

A-5
SHEET NUMBER